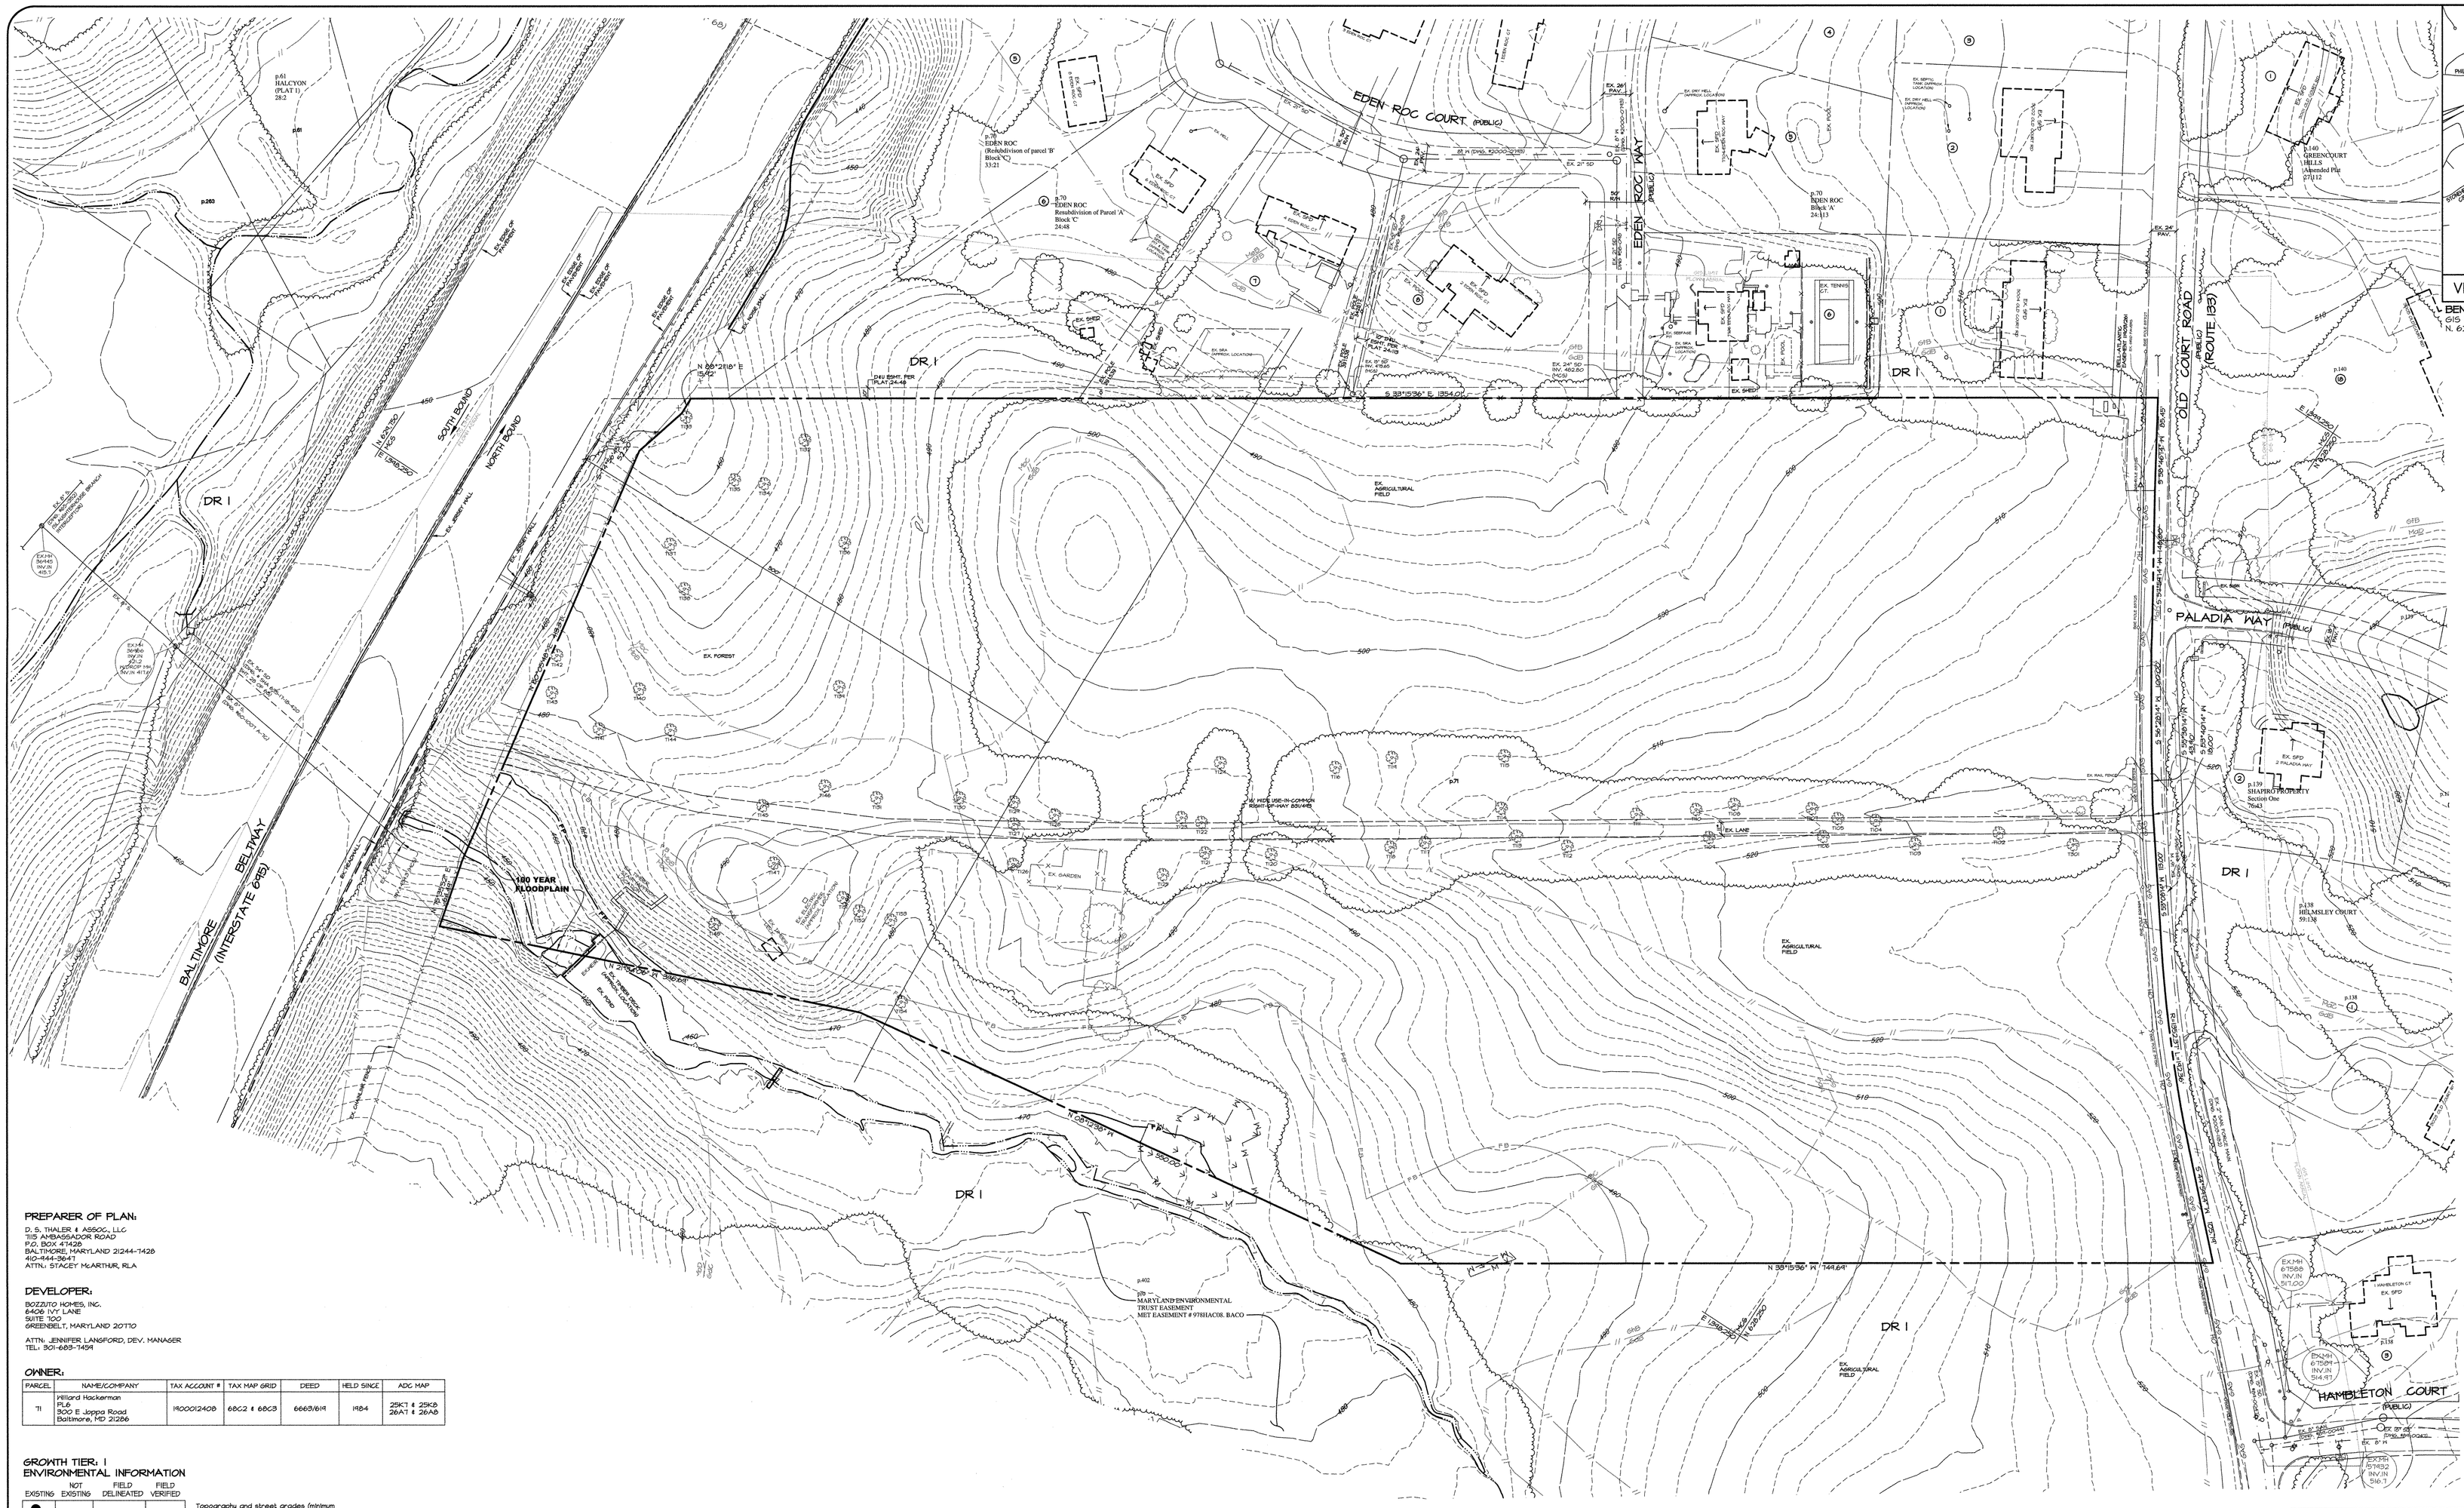
EDEN ROC COURT (PUBLIC)
EDEN ROC WAY (PUBLIC)
OLD COURT ROAD (ROUTE 133)
PALADIA WAY (PUBLIC)
HAMBLETON COURT (PUBLIC)
BALTIMORE BELTWAY (INTERSTATE 695)
DR 1
EX. AGRICULTURAL FIELD
EX. FOREST
100 YEAR FLOODPLAIN
MARYLAND ENVIRONMENTAL TRUST EASEMENT MET EASEMENT # PHIACOB. BACO
EX.

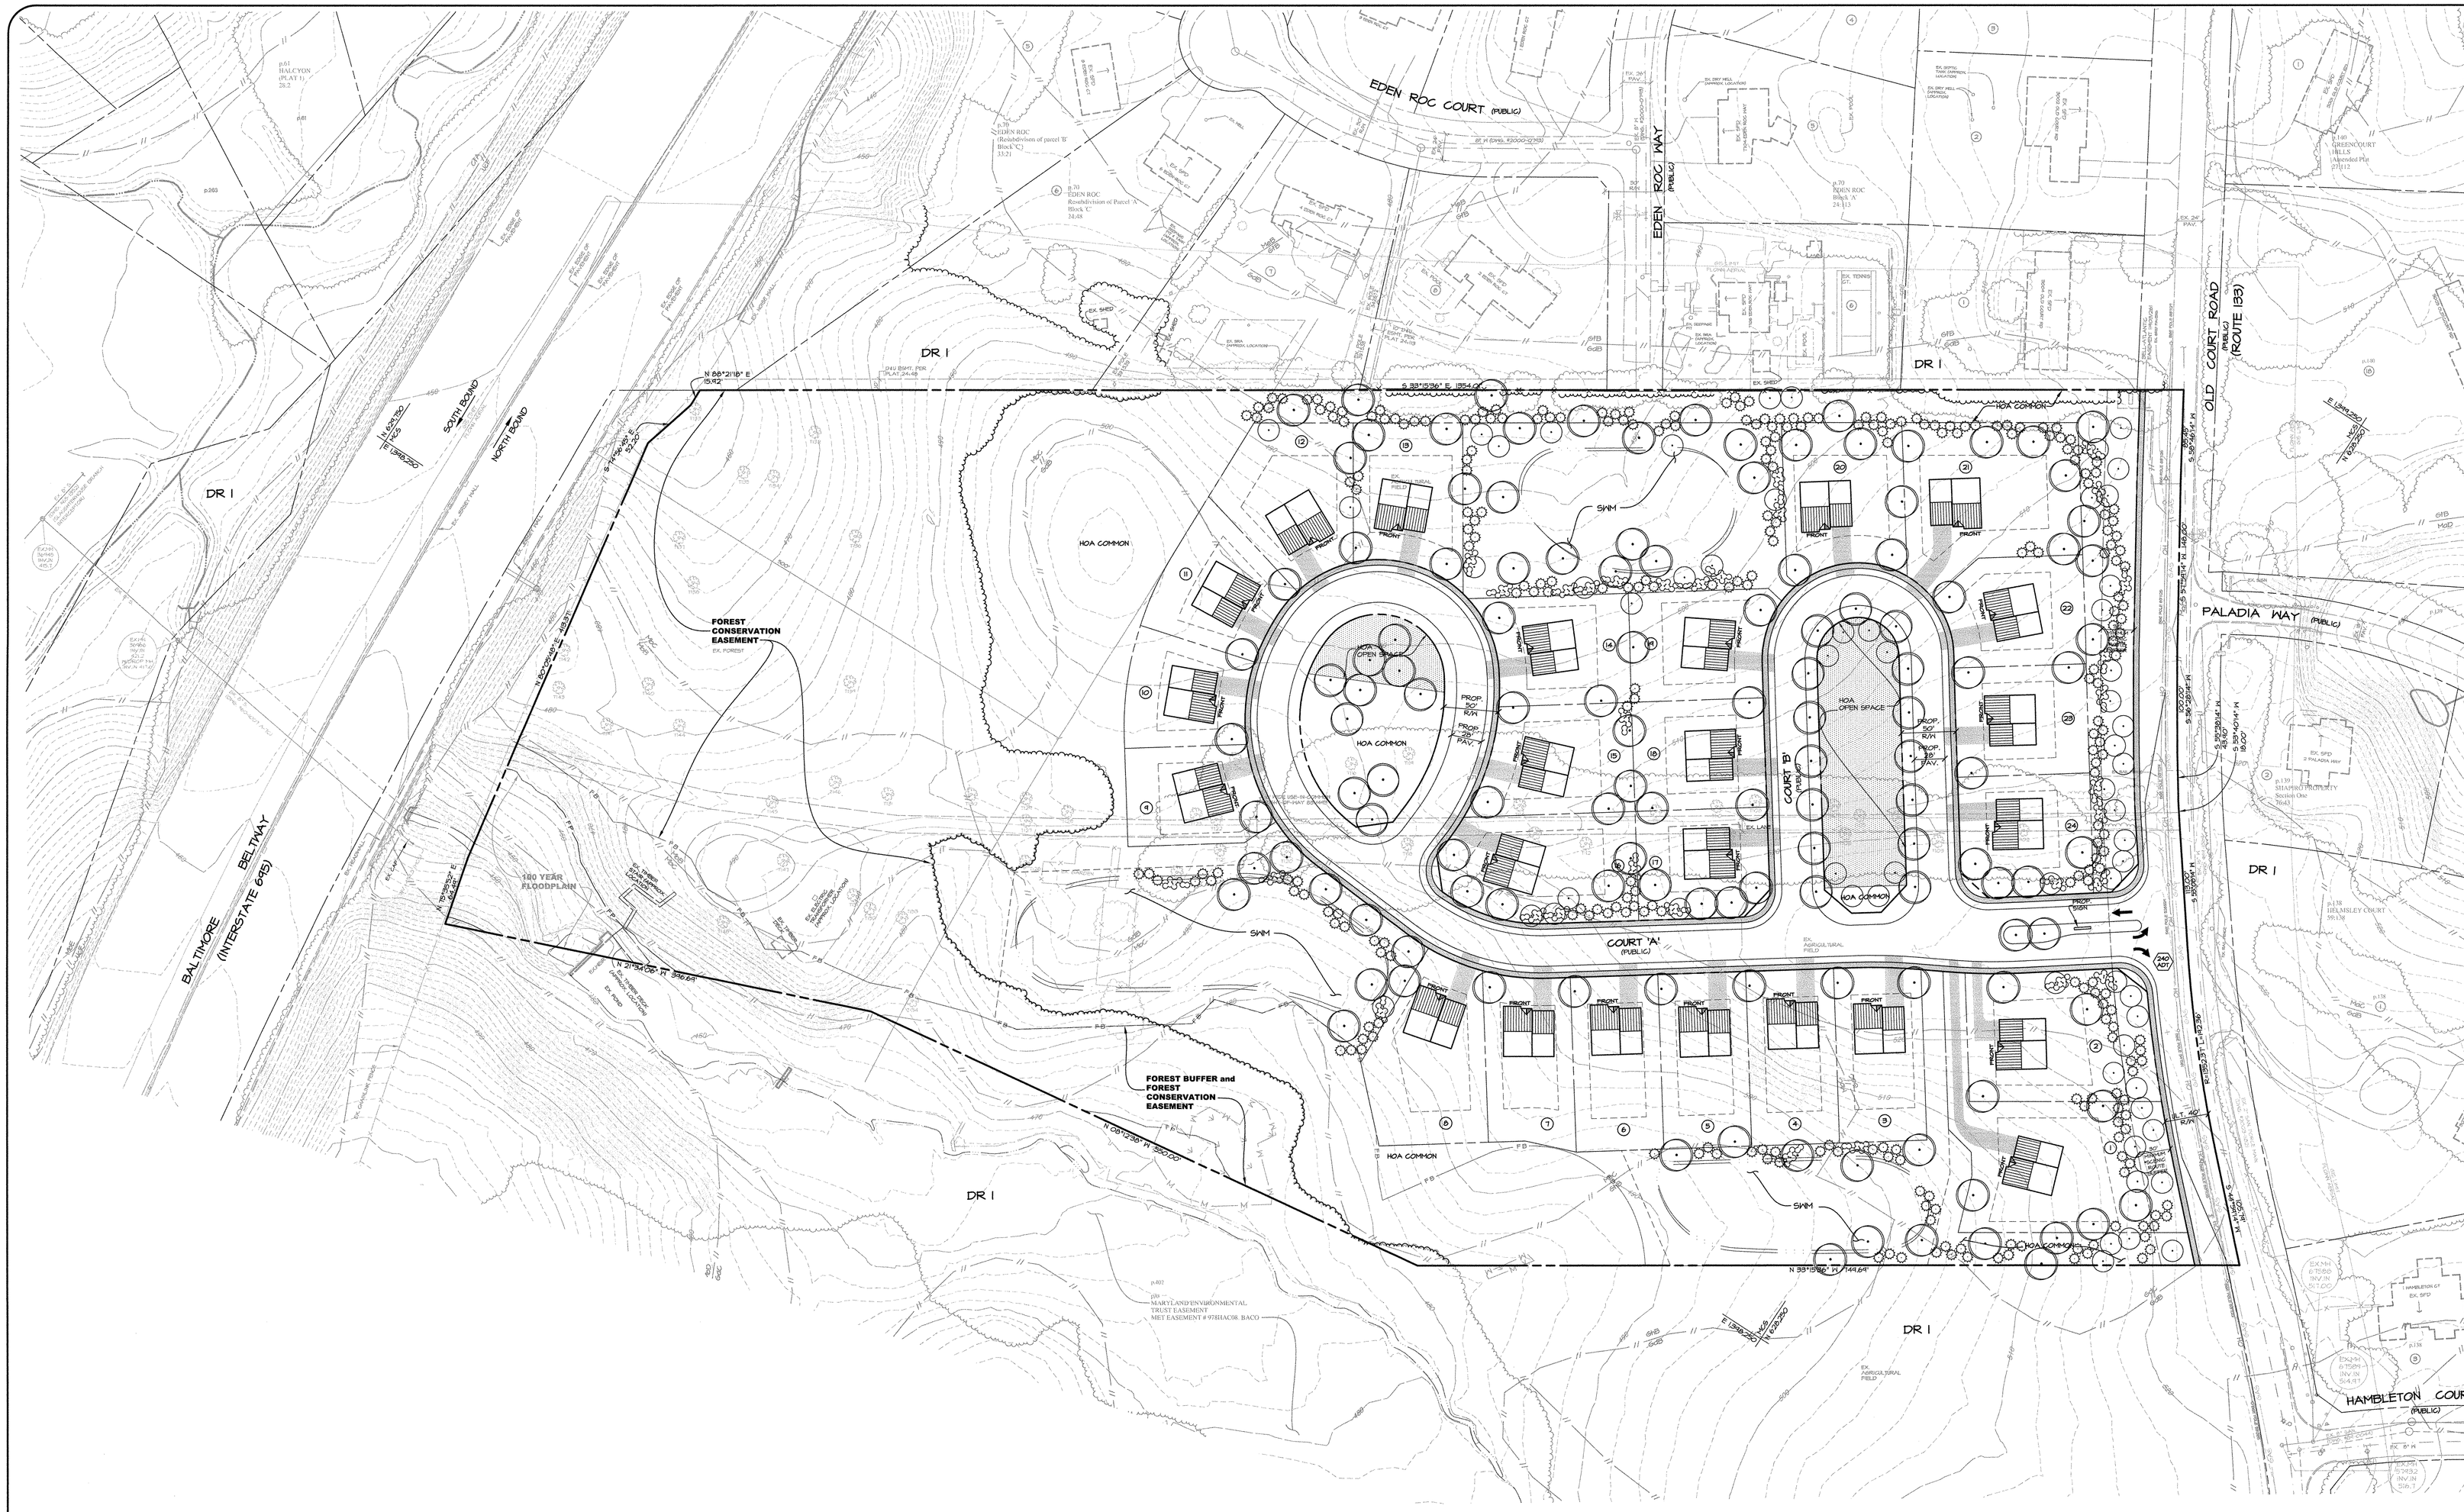
EDEN ROC COURT (PUBLIC)
EDEN ROC WAY (PUBLIC)
OLD COURT ROAD (ROUTE 133)
PALADIA WAY (PUBLIC)
COURT 'A' (PUBLIC)
COURT 'B' (PUBLIC)
HAMBLETON COURT (PUBLIC)
BALTIMORE BELTWAY (INTERSTATE 695)
SOUTH BOUND
NORTH BOUND
DR 1
HOA COMMON
HOA OPEN SPACE
FOREST CONSERVATION EASEMENT
FOREST BUFFER and FOREST CONSERVATION EASEMENT
100 YEAR FLOODPLAIN
SWM
N 68°21'18" E 15.82'
